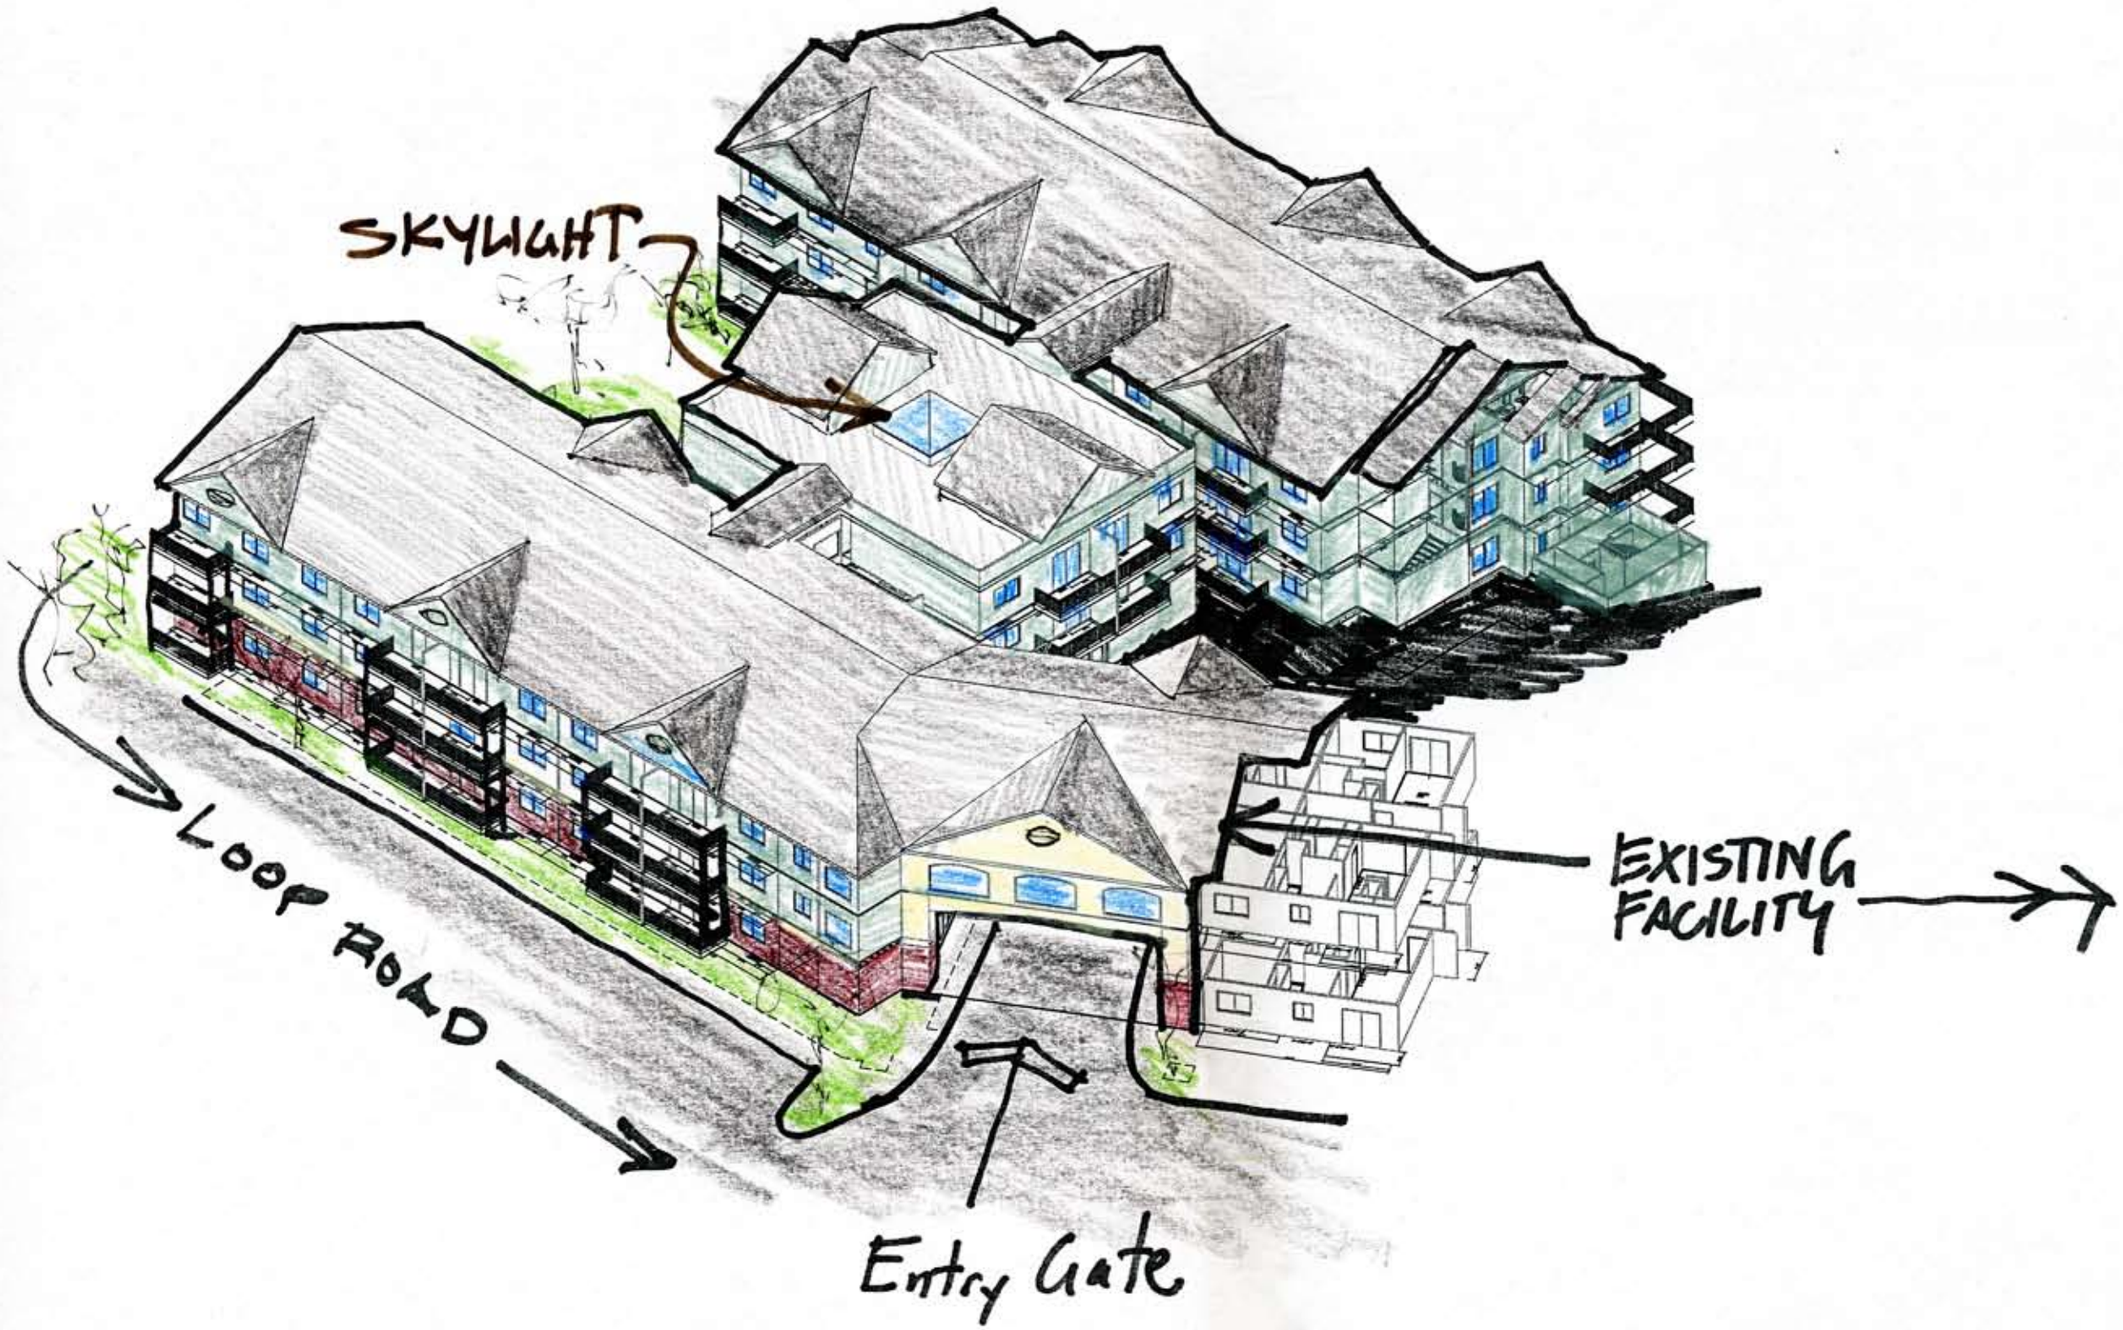

BROTNOV ARCHITECTURE & PLANNING
724-1/2 6TH STREET, CLARKSTON WASHINGTON, 99403
TEL: 509-758-2512
FAX: 509-758-2641

MARK	REVISIONS:	DATE

DATE:

CONSULTANTS

STAMP

JOB: EVERGREEN EAST

JOB 225

TITLE: AERIAL VIEW

IF DRAWING IS LESS THAN 34" X 22" "REDUCE SCALE"

G102

OF